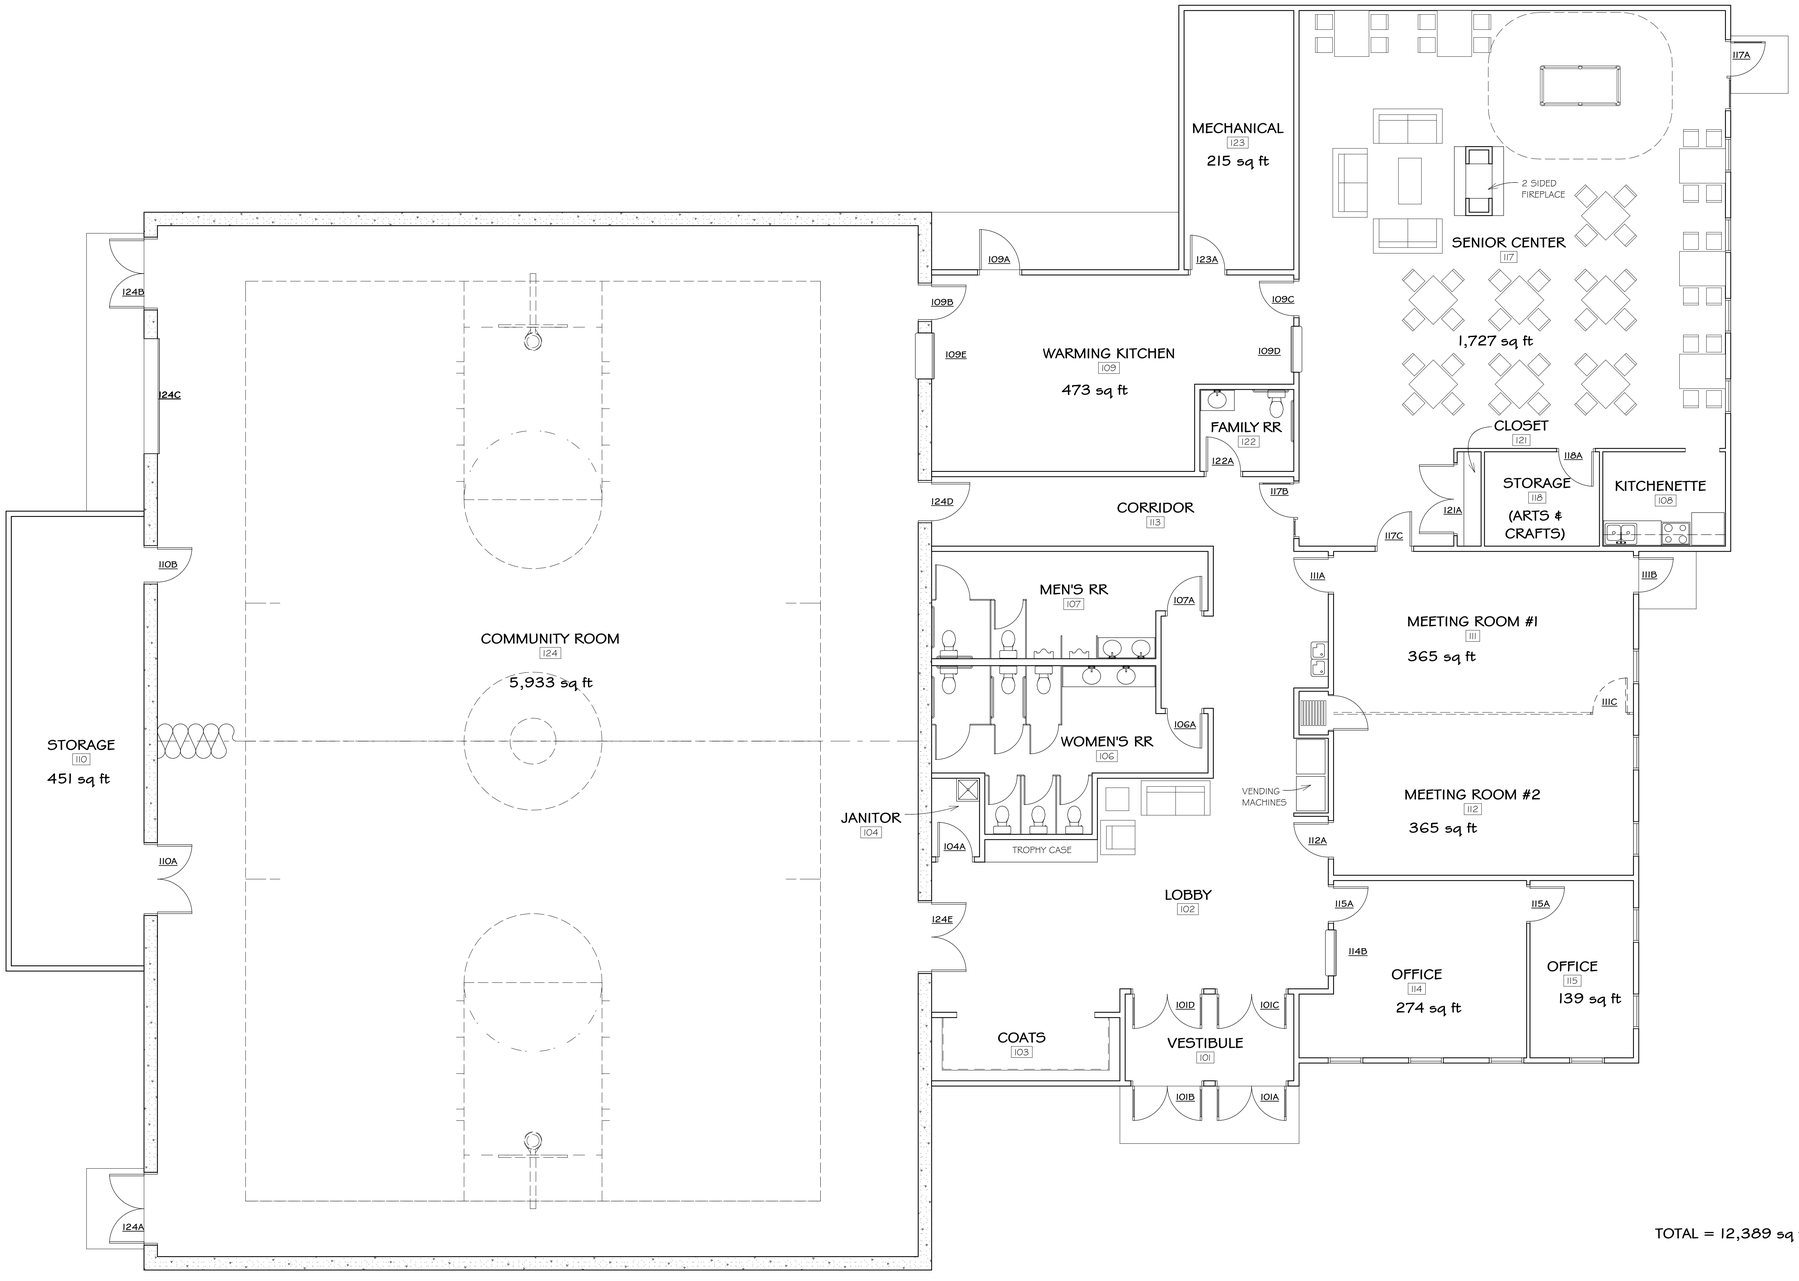

TOTAL = 12,389 sq ft

FLOOR PLAN

SCALE: 3/16" = 1'-0"

PRELIMINARY PLANS NOT FOR CONSTRUCTION

REVISION:

ADCI Architectural Design Consultants, Inc.
30 Wisconsin Dells Parkway • P.O. Box 580
Lake Delton, WI 53940
Phone: (608) 254-6181 Fax: (608) 254-2139

This document contains confidential or proprietary information of Architectural Design Consultants, Inc. Ownership of Copyright in the document is vested in Architectural Design Consultants, Inc. Such information may not be reproduced in whole or in part except as specifically authorized by Architectural Design Consultants, Inc.

RICHLAND CENTER
SENIOR & COMMUNITY CENTER
RICHLAND CENTER WISCONSIN

FLOOR PLAN

Drawn By:	RJPEARSON
Checked By:	RJBOLTON
Date:	2-18-11
Scale:	AS NOTED
Job Number:	10-110

SHEET NUMBER

A1.0